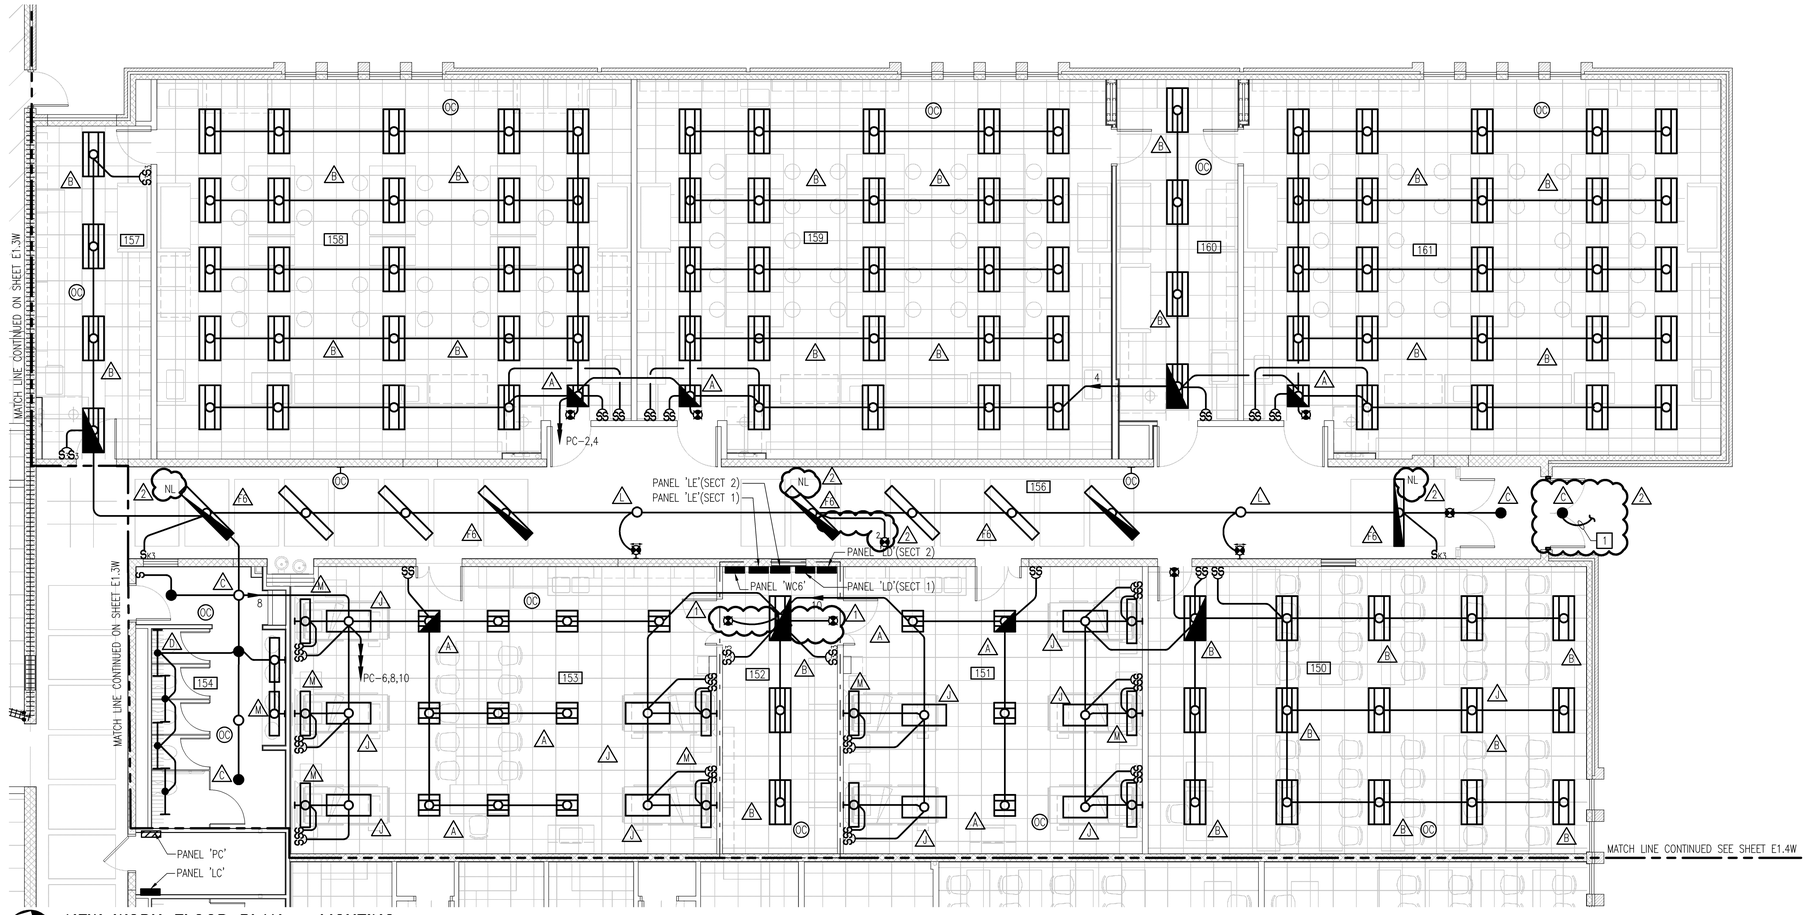

NEW WORK FLOOR PLAN - LIGHTING
SCALE: 3/16" = 1'-0"

NOTES THIS SHEET

1. CONNECT TO EXISTING EXTERIOR LIGHTING CIRCUIT CONTROLLED BY HVAC DDC SYSTEM. COORDINATE WITH MECHANICAL CONTRACTOR TO ENSURE PROPER NIGHT TIME OPERATION.

SECTION 5 ROOM SCHEDULE	
150	GENERAL CLASSROOM
151	NURSING LAB
152	NURSING STORAGE
153	NURSING CLASSROOM/LAB
154	WOMENS
155	JANITOR
156	CORRIDOR
157	CHEM/PHYSICS PREP
158	CHEM/PHYSICS LAB
159	BIOLOGY LAB 1
160	BIOLOGY PREP
161	BIOLOGY LAB 2

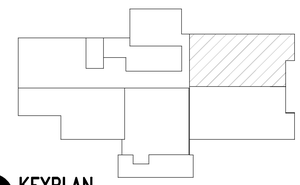

KEYPLAN
NO SCALE

PACE COLLABORATIVE
MECHANICAL ELECTRICAL ENGINEERS
VIRGINIA BEACH, VA - 757-449-7223

GRAPHIC SCALES
3/16" = 1'-0" 0' 5' 10' 20'

nbj ARCHITECTURE
A Professional Limited Company
GROVE PARK SQUARE
11537-B NUCKOLS ROAD
Richmond, Virginia 23059
(804) 273-9811 fax: (804) 273-9843

RAPPAHANNOCK COMMUNITY COLLEGE
CAMPUS RENOVATIONS
WARSAW + GLENNS, VIRGINIA
PC: 260-17712

WARSAW CAMPUS
NEW WORK FLOOR PLAN - LIGHTING

Date: MARCH 3, 2010

REVISIONS	
NO.	DATE
1	MARCH 3, 2010

COMMONWEALTH OF VIRGINIA
JAMES S. BEDOIS
Lic. No. 032929
3.3.10
PROFESSIONAL ENGINEER

Sheet
E1.5W
File Number
XX